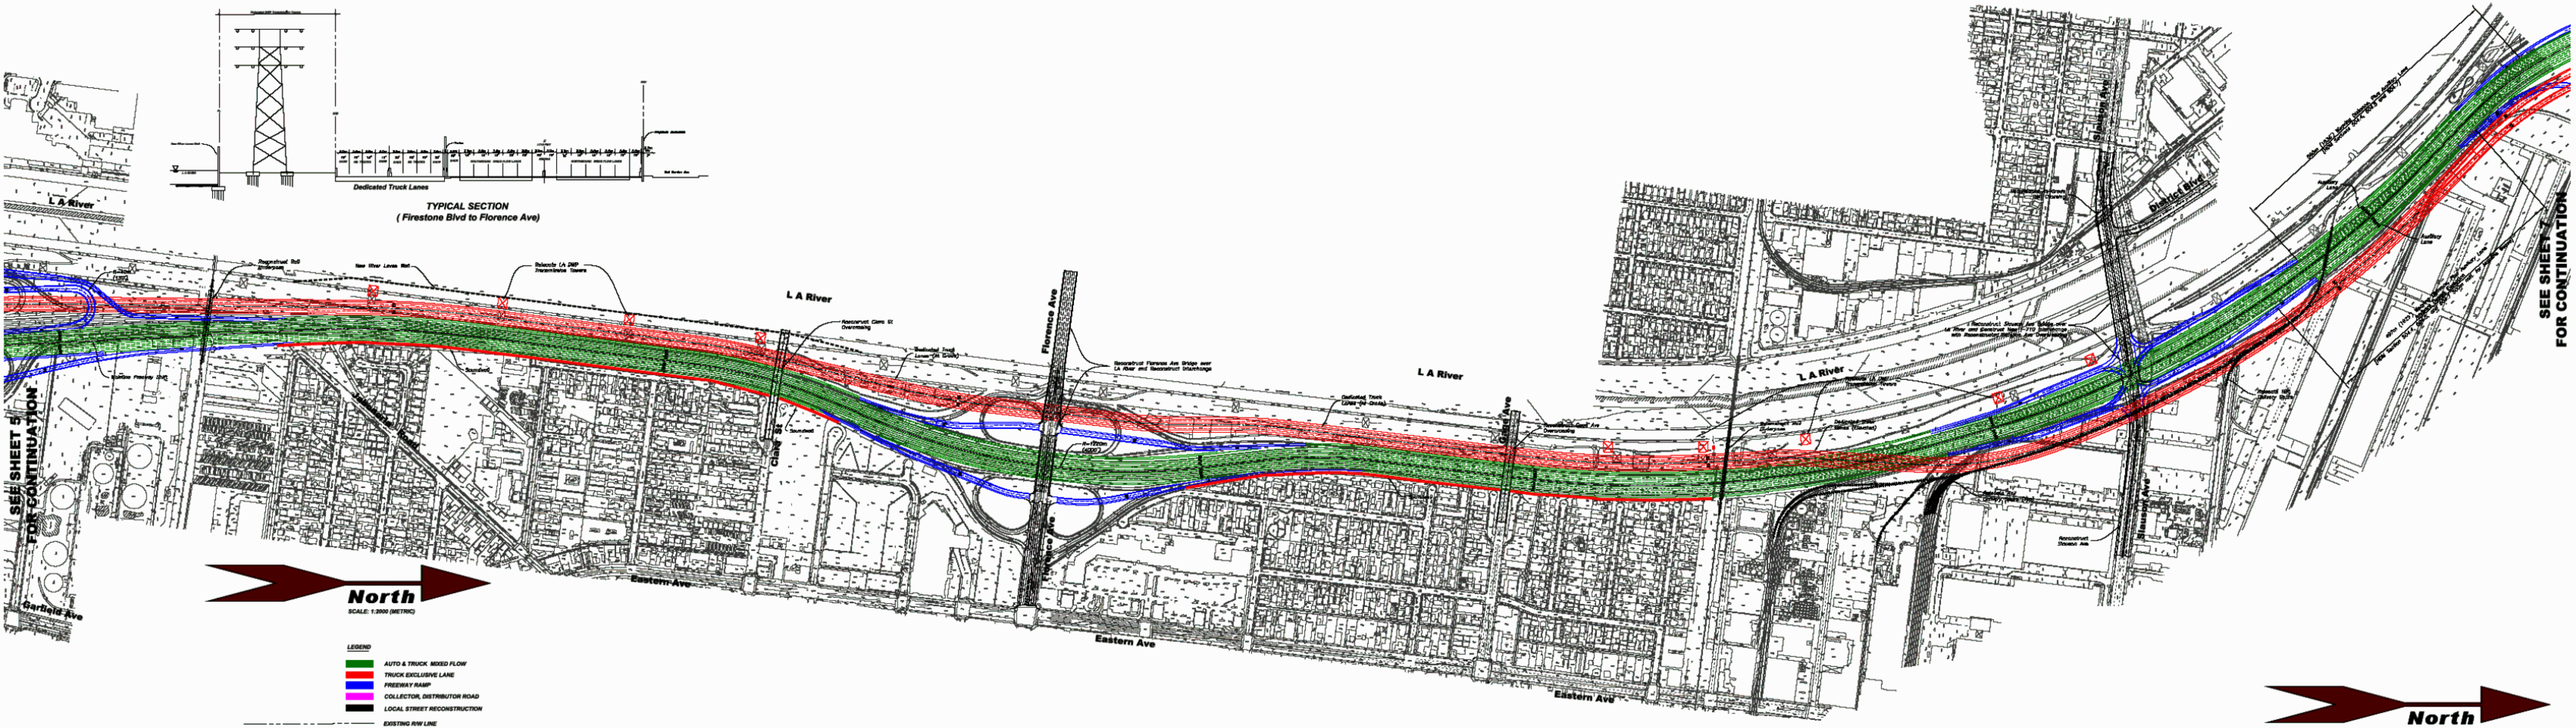

PREPARED BY:
NCI Nelson Consulting, Inc
26901 Camino de Estrella, Suite D
Capistrano Beach, California 92624
Ph: 949.240.7303 fax: 949.240.0703
Civil Engineering and Project Management
KELLY E. NOLAN, P.E.

C:\NCI\Projects\303.01 3710\Cad \Plan\Sheets\Sheet 06_Florence-Eastern.dwg 9/9/2004 3:09:14 PM PDT

"DRAFT"
I-710 FREEWAY
MAJOR CORRIDOR STUDY
LOCALLY PREFERRED STRATEGY
SHEET 6